Miller Woods - Topography & Habitat Survey
WW Project No. 1115 - August, 2006 (Nov. 2006 Addition)
PRELIMINARY SITE PLAN FEB. 2007

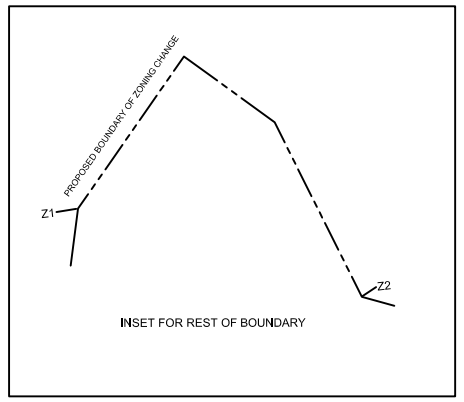

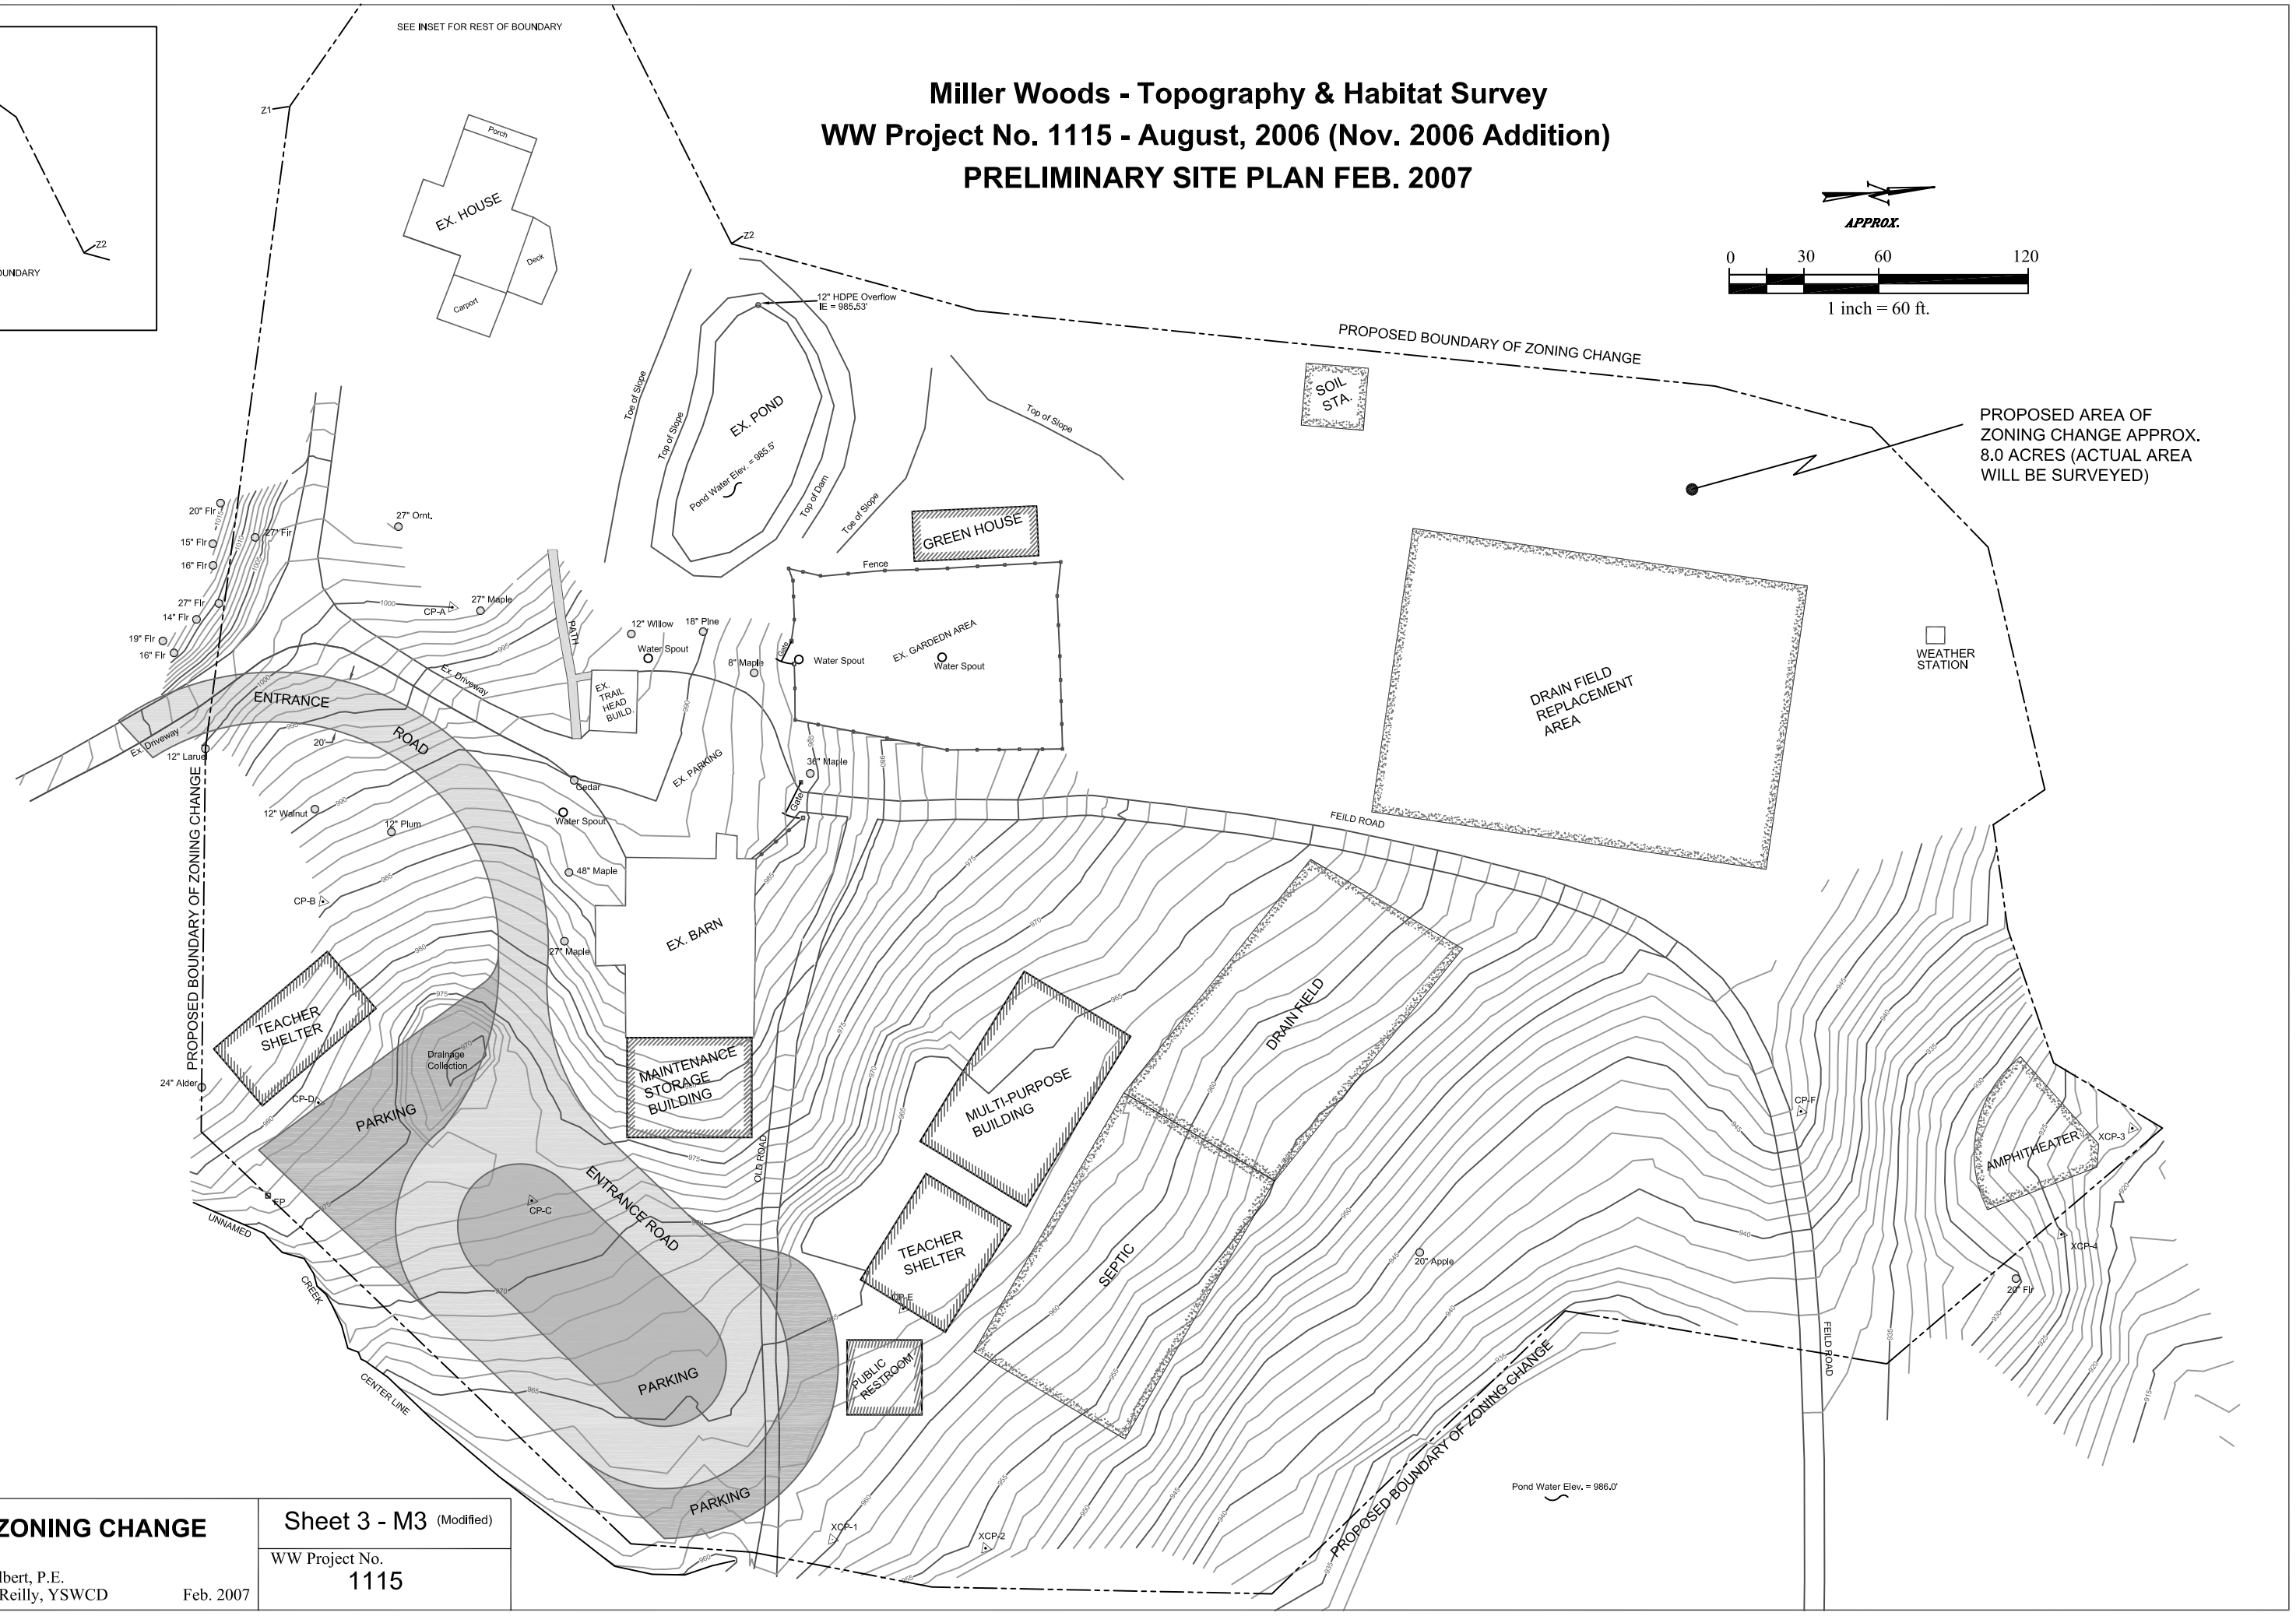

Watershed Works, LLC
"A Design/Build Team of Professional Practitioners"

SITE PLAN FOR ZONING CHANGE
PRELIMINARY

Surveyed & Drawn by Ken Elbert, P.E.
Proposed Design by: Dean O'Reilly, YSWCD Feb. 2007

Sheet 3 - M3 (Modified)

WW Project No.
1115